CCDI
Creative CAD Designs, Inc.
3505 Olsen Blvd., Suite 214
Amarillo, Texas 79109
Phone/Fax: 806-353-4690

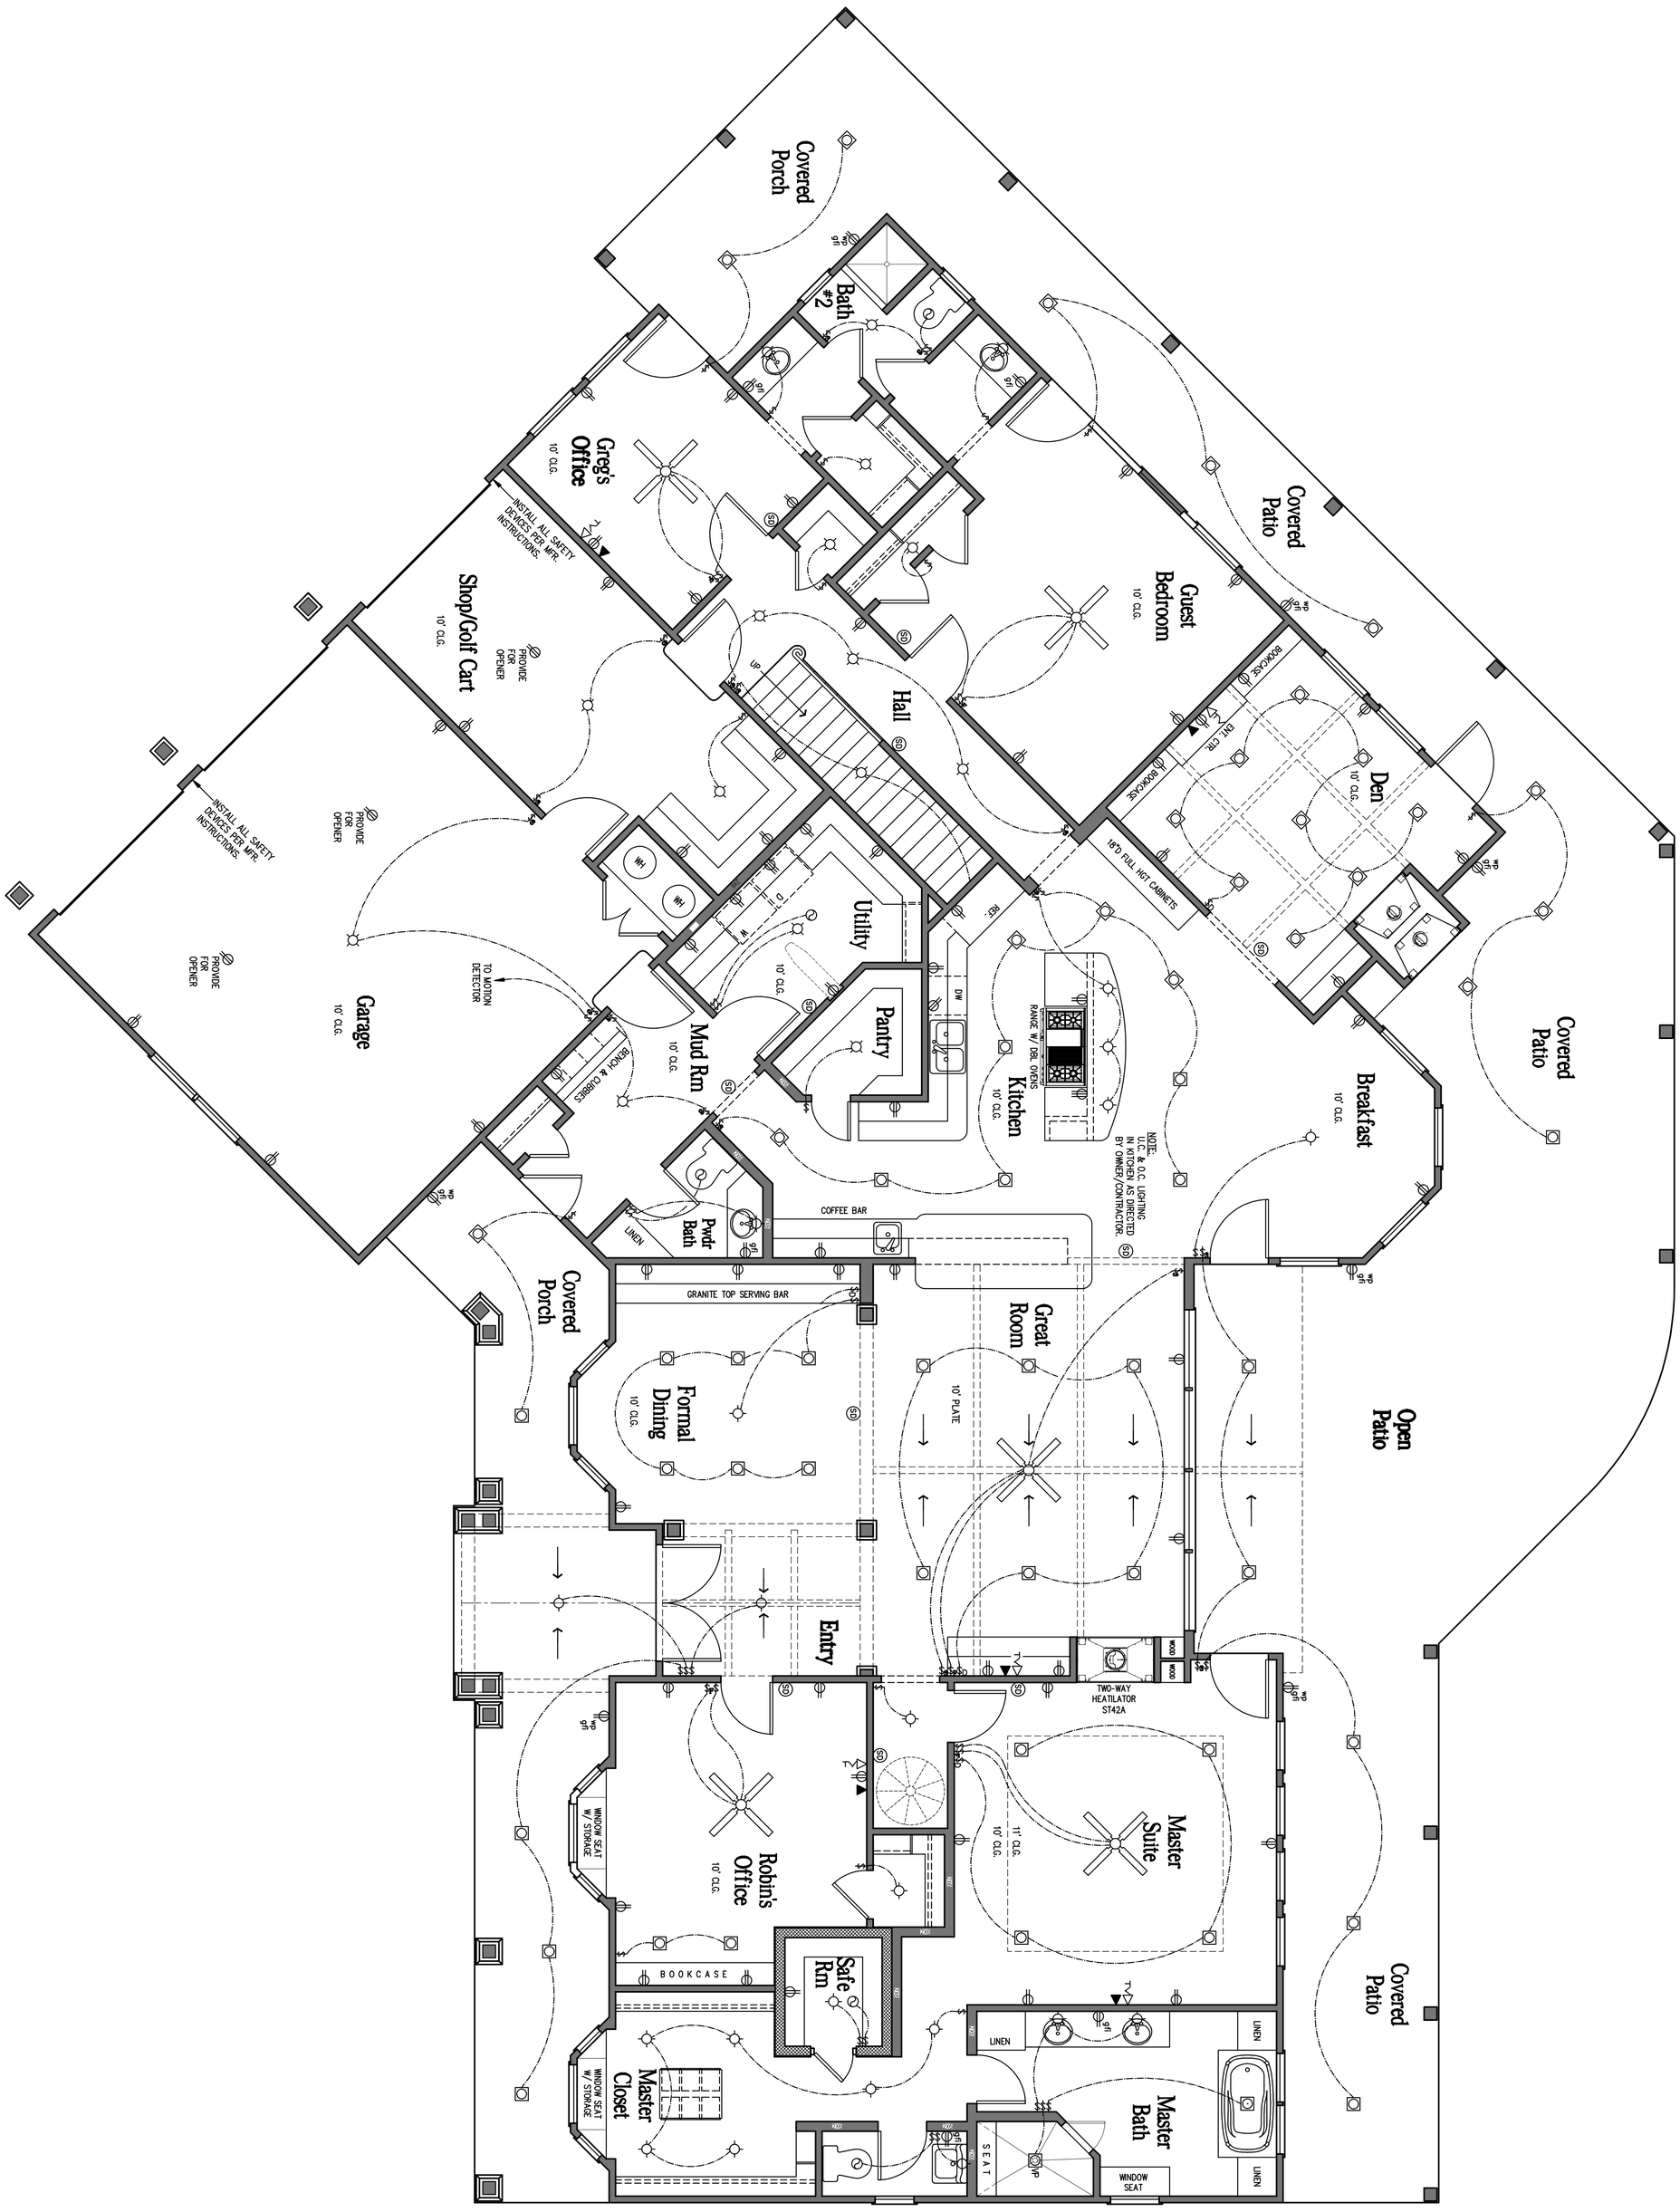

NOTE:
All Power & Lighting is for Reference Only. Final Specifications Per Owner.

Legend

- 110V Dual Receptacle
- 2R 110V Quad Receptacle
- 220V Receptacle
- WP GFI Waterproof/Ground Fault Interrupt Receptacle
- GFI Ground Fault Interrupt Receptacle
- Recessed Down light
- VP Recessed Dwn light Vapor Proof
- Heater & Light Combo
- Exhaust Fan
- Ceiling Fan Light Kit Where Switch Provided
- SD Smoke Detector
- Eyeball Fixture
- Ceiling Mounted Picture/Box Provided For Wall Mount
- TV Television Cable Outlet
- Telephone Outlet
- FAX Dedicated Fax Line & Recep.
- Single Switch
- 3 3-Way Switch
- 4 4-Way Switch
- D Dimmer Switch
- P Fan Control Switch
- J Jamb Switch
- HB Hose Bib
- GC Gas Connection
- MD Motion Sensing Floodlight Fixture
- Floodlight Fixture

DISCLAIMER:
IT SHALL BE THE RESPONSIBILITY OF THE OWNER/CONTRACTOR TO VERIFY ALL DESIGN SPECIFICATIONS OF THIS PROJECT PRIOR TO CONSTRUCTION. IT IS TO BE UNDERSTOOD THAT DESIGN SERVICES DO NOT INCLUDE ENGINEERING OR ARCHITECTURAL SERVICES OF A LICENSED PROFESSIONAL. ALL DIMENSIONAL DATA SHALL BE VERIFIED PRIOR TO CONSTRUCTION AND AS COMMON SENSE WOULD LEAD, ANY UNEXPECTED VARIATIONS TO THE PLANS SHALL BE ACCOMMODATED IN THE FIELD AS REQUIRED. THE CONTRACTOR SHALL BE RESPONSIBLE FOR ALL PERMITS AND INSPECTIONS NECESSARY FOR THE CONSTRUCTION PROCESS. IN ACCEPTING THESE PLANS FOR CONSTRUCTION THE CONTRACTOR ASSUMES ALL RISK AND RESPONSIBILITY IN CONSTRUCTING THIS PROJECT.

SHEET 3 OF 7

PLAN NO: 4334

CCDI
Creative CAD Designs, Inc.
3505 Olsen Blvd., Suite 214
Amarillo, Texas 79109
Phone/Fax: 806-353-4690

A custom designed plan prepared for:
The
Greg & Robin Dodson
Residence

Palo Duro Builders
Jeff Thomas
Phone:
433-4475

SHEET TITLE:
1ST FLOOR PLAN
ELECTRIC PLAN

SQUARE FOOTAGE TOTALS:

Main Floor Living Area:	3369	SF
Loft/Bedroom Living Area:	965	SF
Total Living Area:	4334	SF
Bonus Room Living Area:	570	SF
Garage:	812	SF
Covered Balcony:	135	SF
Covered Patio(s):	967	SF
Covered Porch:	370	SF
Total Under Roof:	6988	SF

DRAWN BY: David M Tidenberg
DATE: 02-09-2011
SCALE: 1/4" = 1'-0"

REVISIONS: